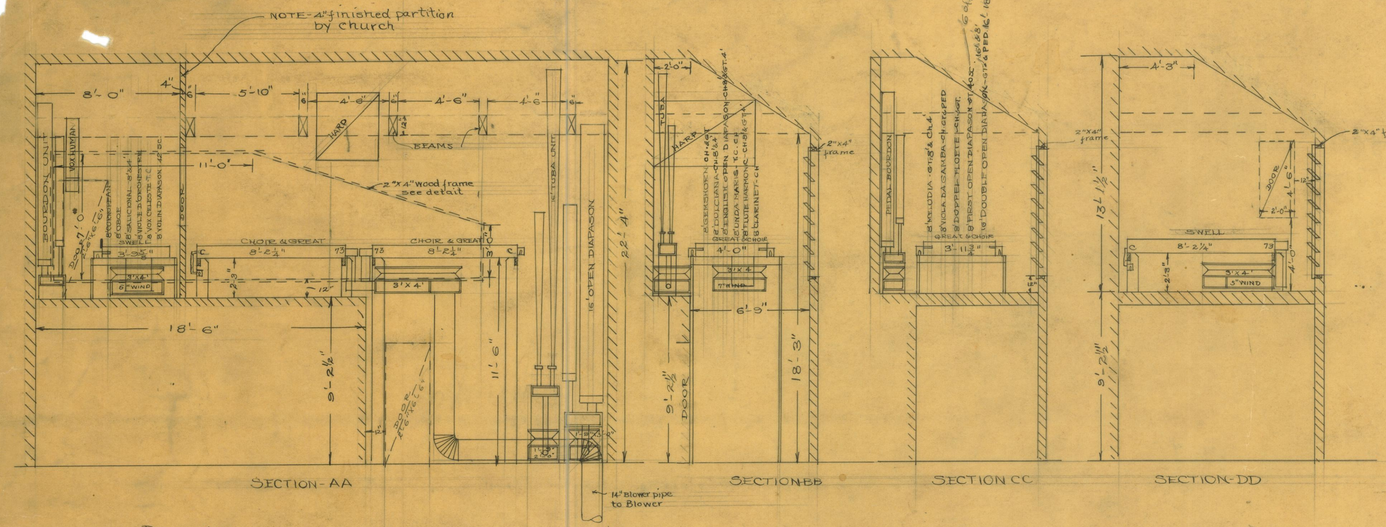

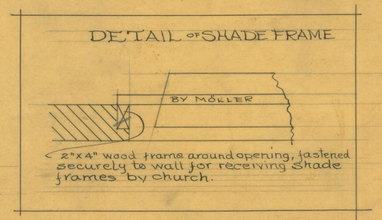

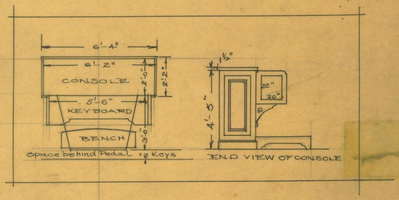

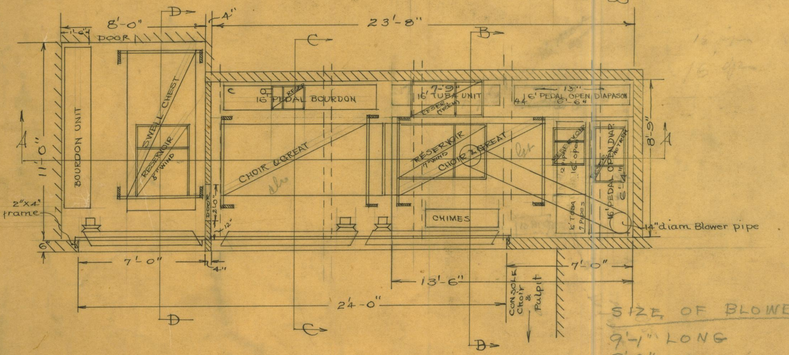

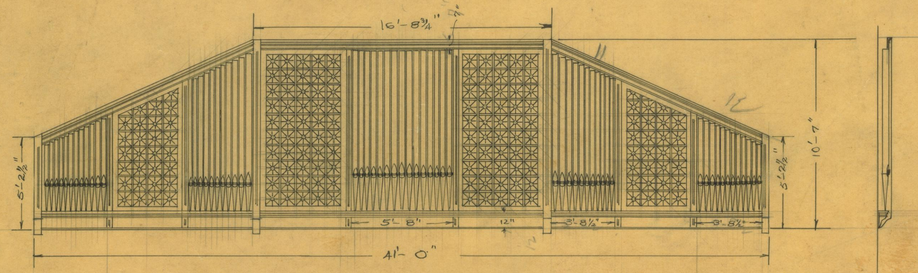

SIZE OF BLOWER
9'-1" LONG
3'-6" WIDE
5'-2" HIGH
14" OUTLET

One 14" diam. galvanized wind conductor from Blower to organ.
One 3" " " " " Console.
One 3" " Conduit from console to organchamber.
One 1" " " " " motor for starter wires.
One 1" " " " " generator for wires.
Pull boxes should be placed at each bend in large conduit.
If conduits are not required by building codes provide equivalent space.

ACTION - Electric
CONSOLE - CASE - GRILLE - ¼ Oak.
PIPES - Gold Bronze
MANUALS - 3
CONSOLE - Detached 60 ft.
WIND PRESSURE - Gt. & Ch. 7", Sw. 5"
Blower pipe, conduits, electrical wiring for motor & generator & from console to motor by Church.
Size of Auditorium - {70' high, 45' wide, 90' deep} Seating Capacity ——

Size of doors organ parts pass thru are - 5'
Size " " blower " " " " - 5'.

DIMENSIONS - O.K. BY - Fisher } 9/2/28
FRONT APPROVED BY - W.S. Pittens }

DRAWN BY - L.W.R
APPROVED BY - U.G.F
TRACED BY C.S.K.
CHECKED BY W.S.R.

FIRST CONGREGATIONAL CHURCH
RIVERHEAD, L.I. N.Y.

5290	Scale 1/4" = 1'-0"	M. P. Möller Pipe Organ Mfr
	Date - 7/20/28	Hagerstown, Md.

3